


PROPOSED SUBDIVISION PLAN OF LOT 1 SECTION 34
TOWNSHIP 9 OSOYOO'S DIVISION YALE DISTRICT PLAN 15347

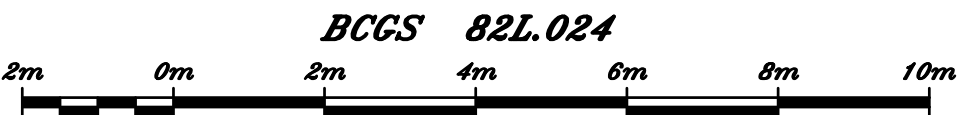


SCALE: 1:100

THE INTENDED PLOT SIZE OF THIS PLAN IS 432mm IN WIDTH BY
560mm IN HEIGHT (C SIZE) WHEN PLOTTED AT A SCALE OF 1:100


LEGEND

THIS PLAN LIES WITHIN INTEGRATED SURVEY AREA NO. 19,
VERNON, NAD83(CSRS) 4.0.0.BC.1.

ALL DISTANCES ARE IN METRES AND DECIMALS THEREOF.

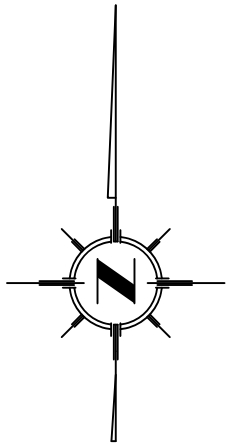

PARCEL A
(KG113242)
BLOCK 28 PLAN 327

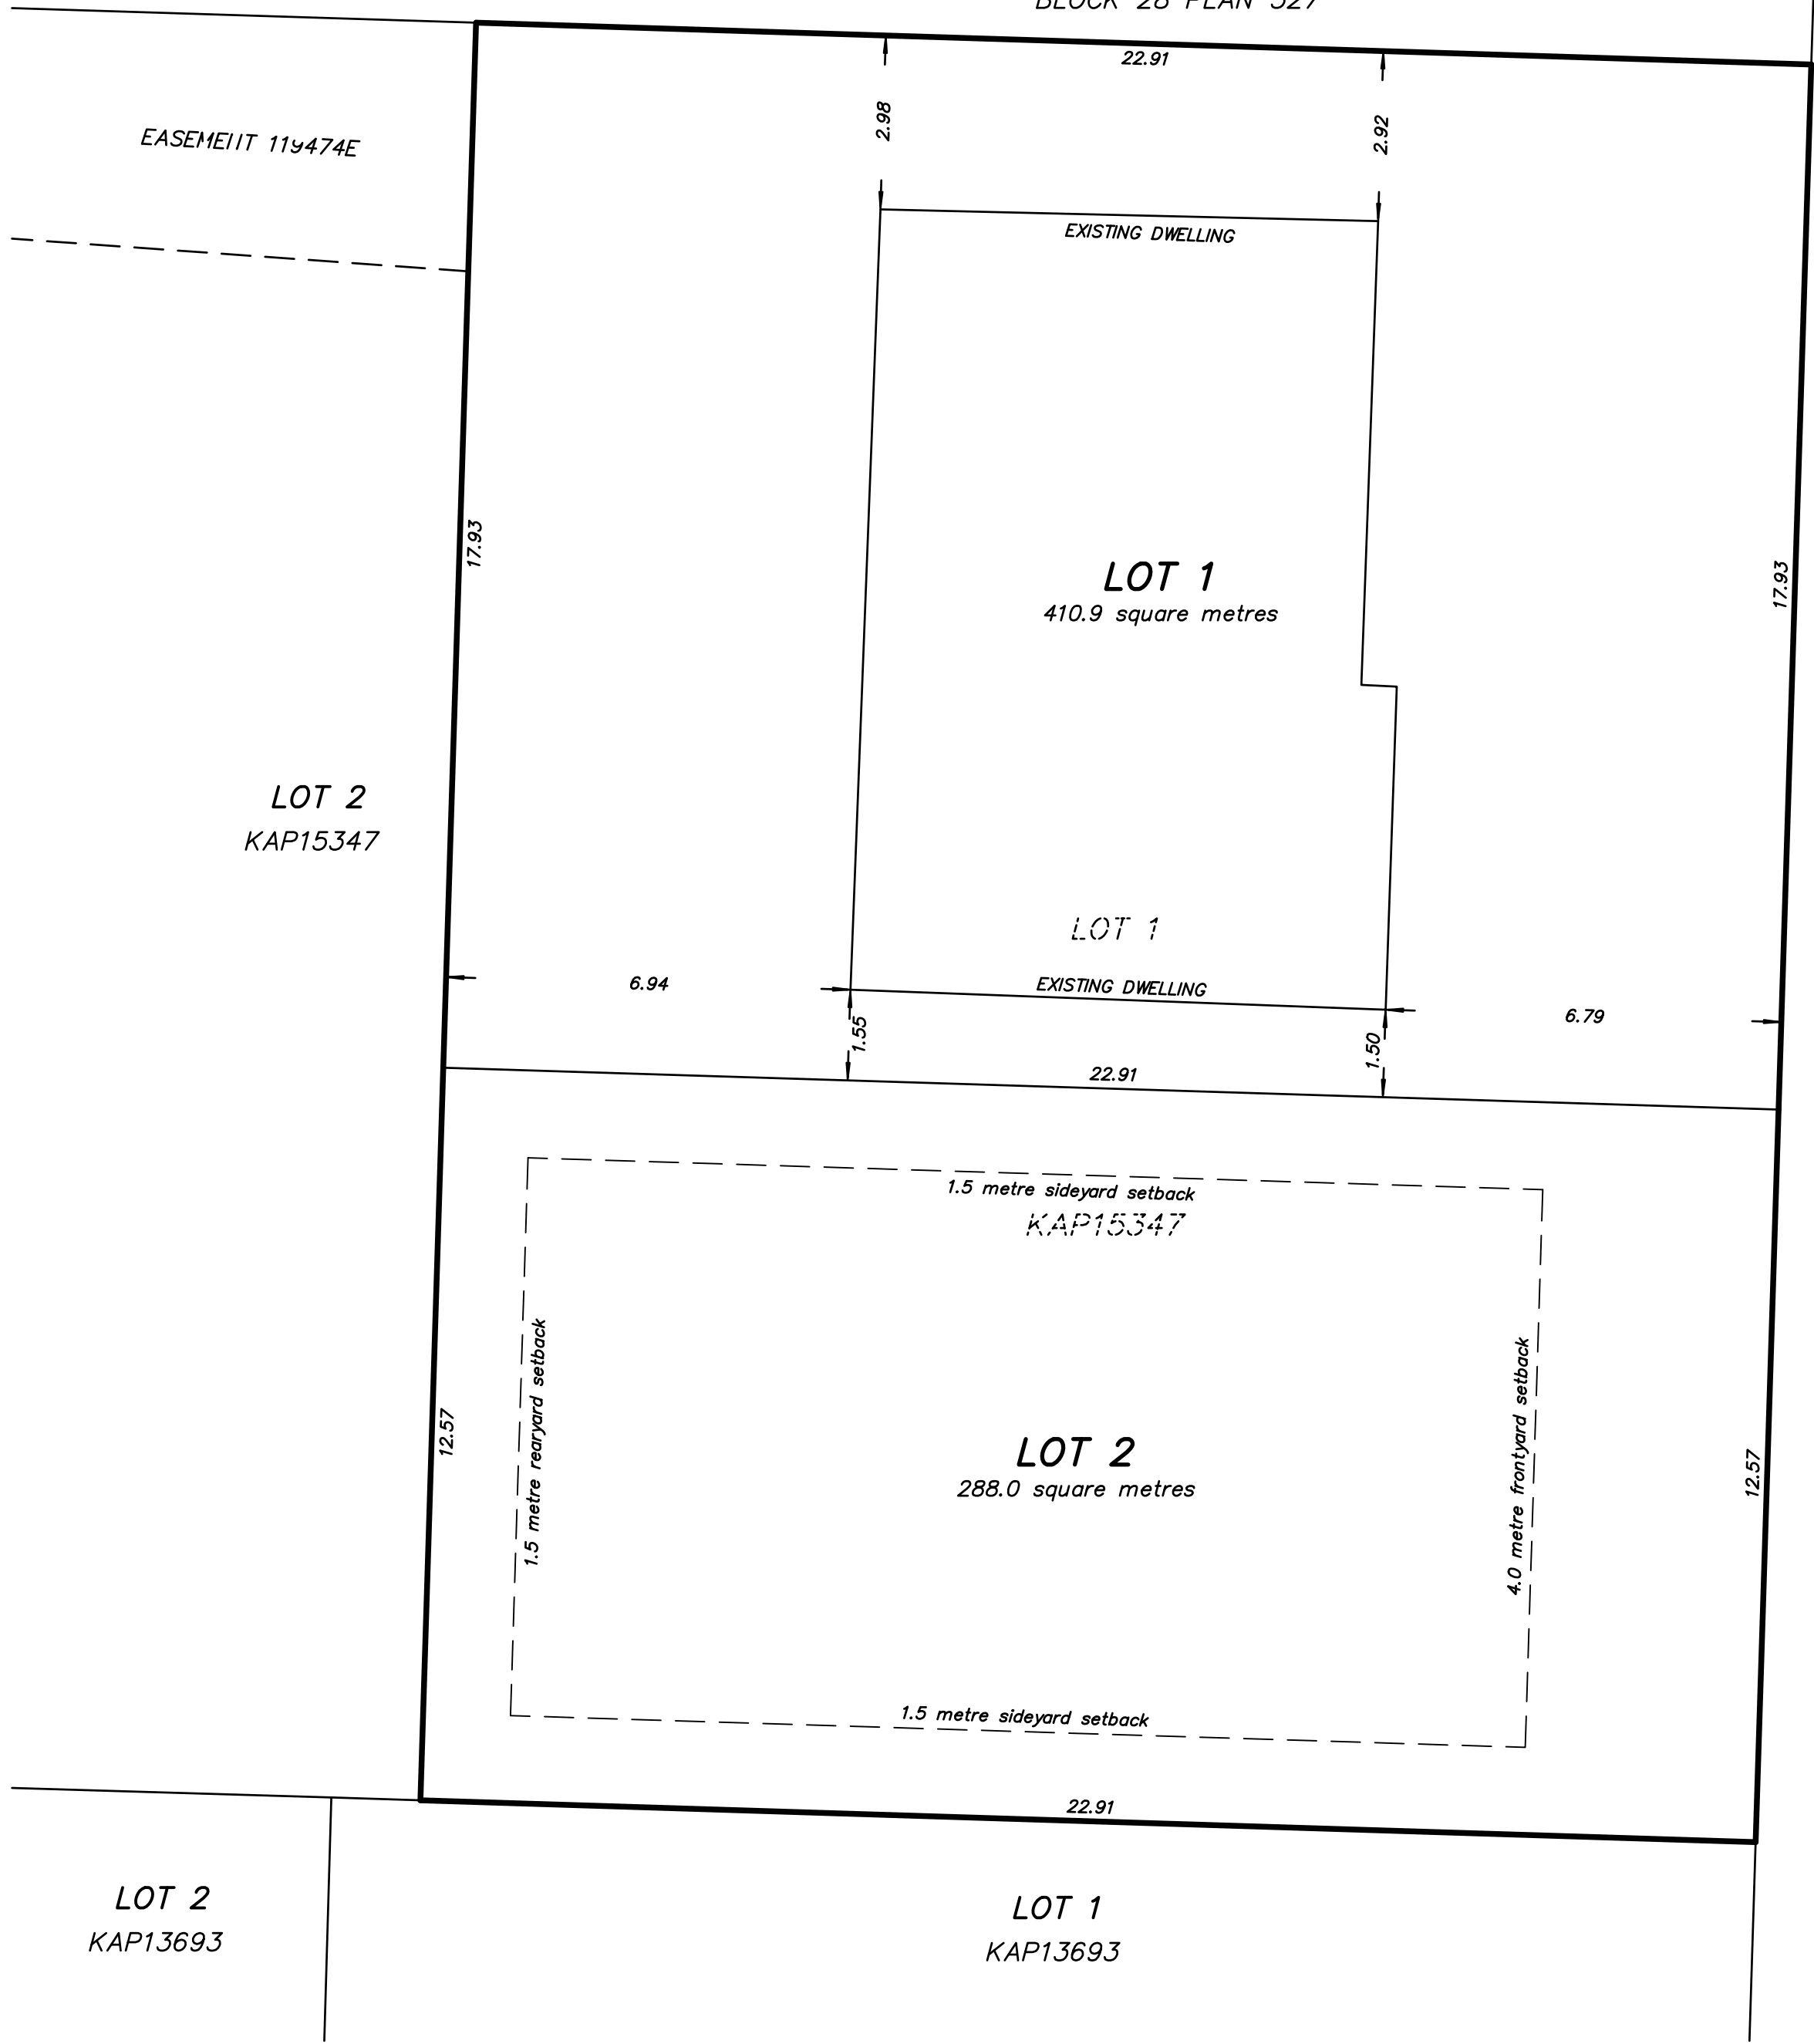

edge of asphalt

2 5th STREET